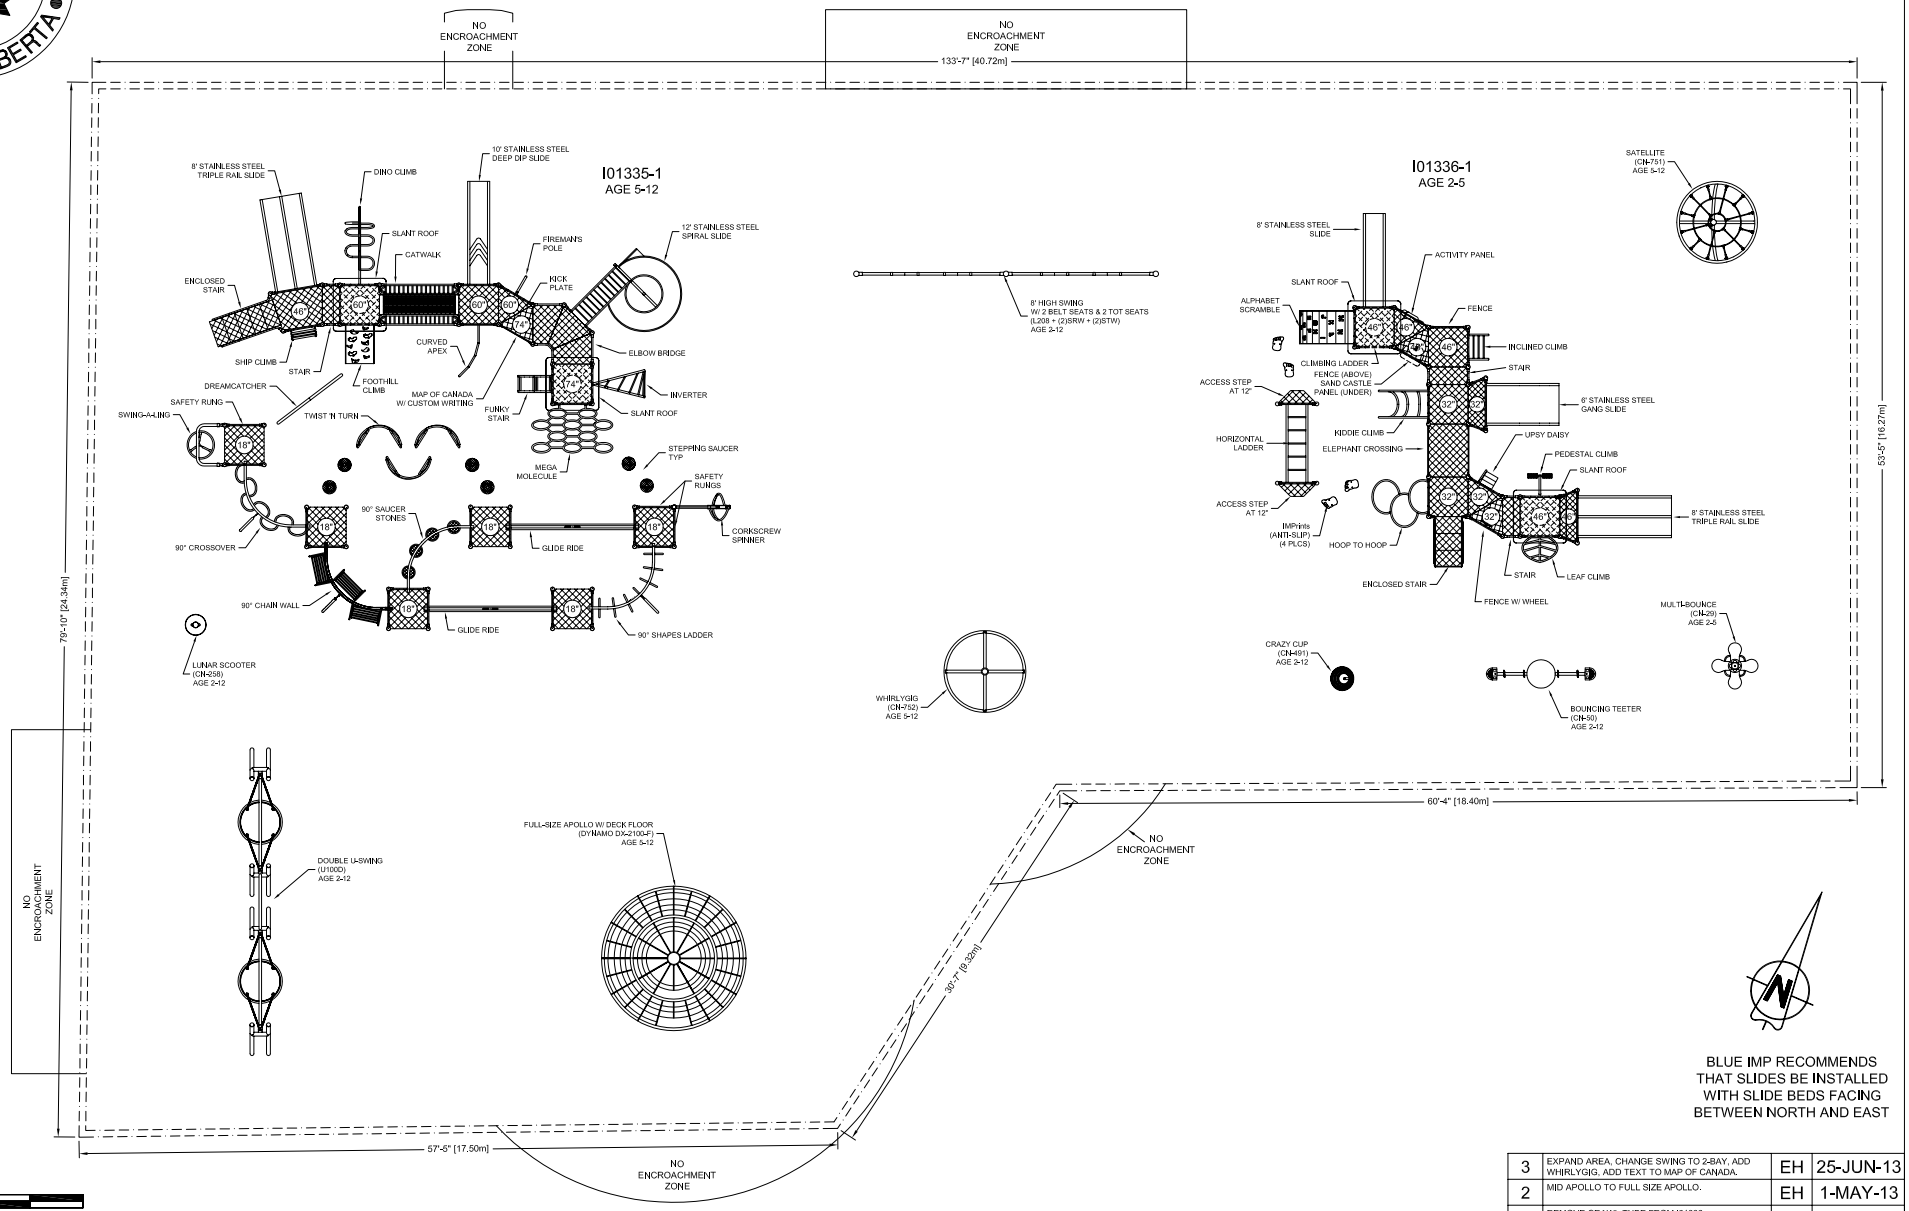

BLUE IMP RECOMMENDS THAT SLIDES BE INSTALLED WITH SLIDE BEDS FACING BETWEEN NORTH AND EAST

3	EXPAND AREA, CHANGE SWING TO 2-BAY, ADD WHIRLYGIG, ADD TEXT TO MAP OF CANADA.	EH	25-JUN-13
2	MID APOLLO TO FULL SIZE APOLLO.	EH	1-MAY-13
1	REMOVE CRAWL TUBE FROM I01336	LB	30-APR-13

CONFORMS TO THE CAN/CSA-Z614-07 STANDARD "CHILDREN'S PLAYSPACES AND EQUIPMENT"

DRAWINGS AND SPECIFICATIONS ARE PROPERTY OF S.F. SCOTT MANUFACTURING. THIS DRAWING MAY NOT BE REPRODUCED IN WHOLE OR IN PART WITHOUT THE PRIOR WRITTEN CONSENT OF THE ENGINEERING DEPARTMENT.

SOME BORDER DIMENSIONS ARE TO MINIMUM ALLOWANCE

AREA REQUIRED IS BASED UPON SUPPLIED SURVEY INFORMATION SHOWING LOCATION OF EXISTING EQUIPMENT AND BORDERS. EXACT LOCATION OF EXISTING EQUIPMENT AND BORDERS TO BE VERIFIED ON SITE TO ENSURE ADEQUATE SAFETY ZONES, AND TO VERIFY REQUIRED QUANTITY OF SURFACING MATERIAL.

DEER RIDGE PLAYGROUND
OPTION 1

CALGARY, AB

BDI PLAY DESIGNS

LAYOUT #: A00983A-3
JOB #: J01607

RECOMMENDED AGES: AS NOTED
AREA REQ'D (SQ.FT): 8666
PERIMETER REQ'D (FT): 412
DRAWN BY: EH
DATE: 29-APR-13

BLUE IMP™
Play Strong.
766 - 14TH STREET S.W., MEDICINE HAT, AB. T1A 4V7
TOLL FREE: 1-800-661-1462 FAX: (403) 529-0851
E-MAIL: sales@blueimp.com WEBSITE: www.blueimp.com